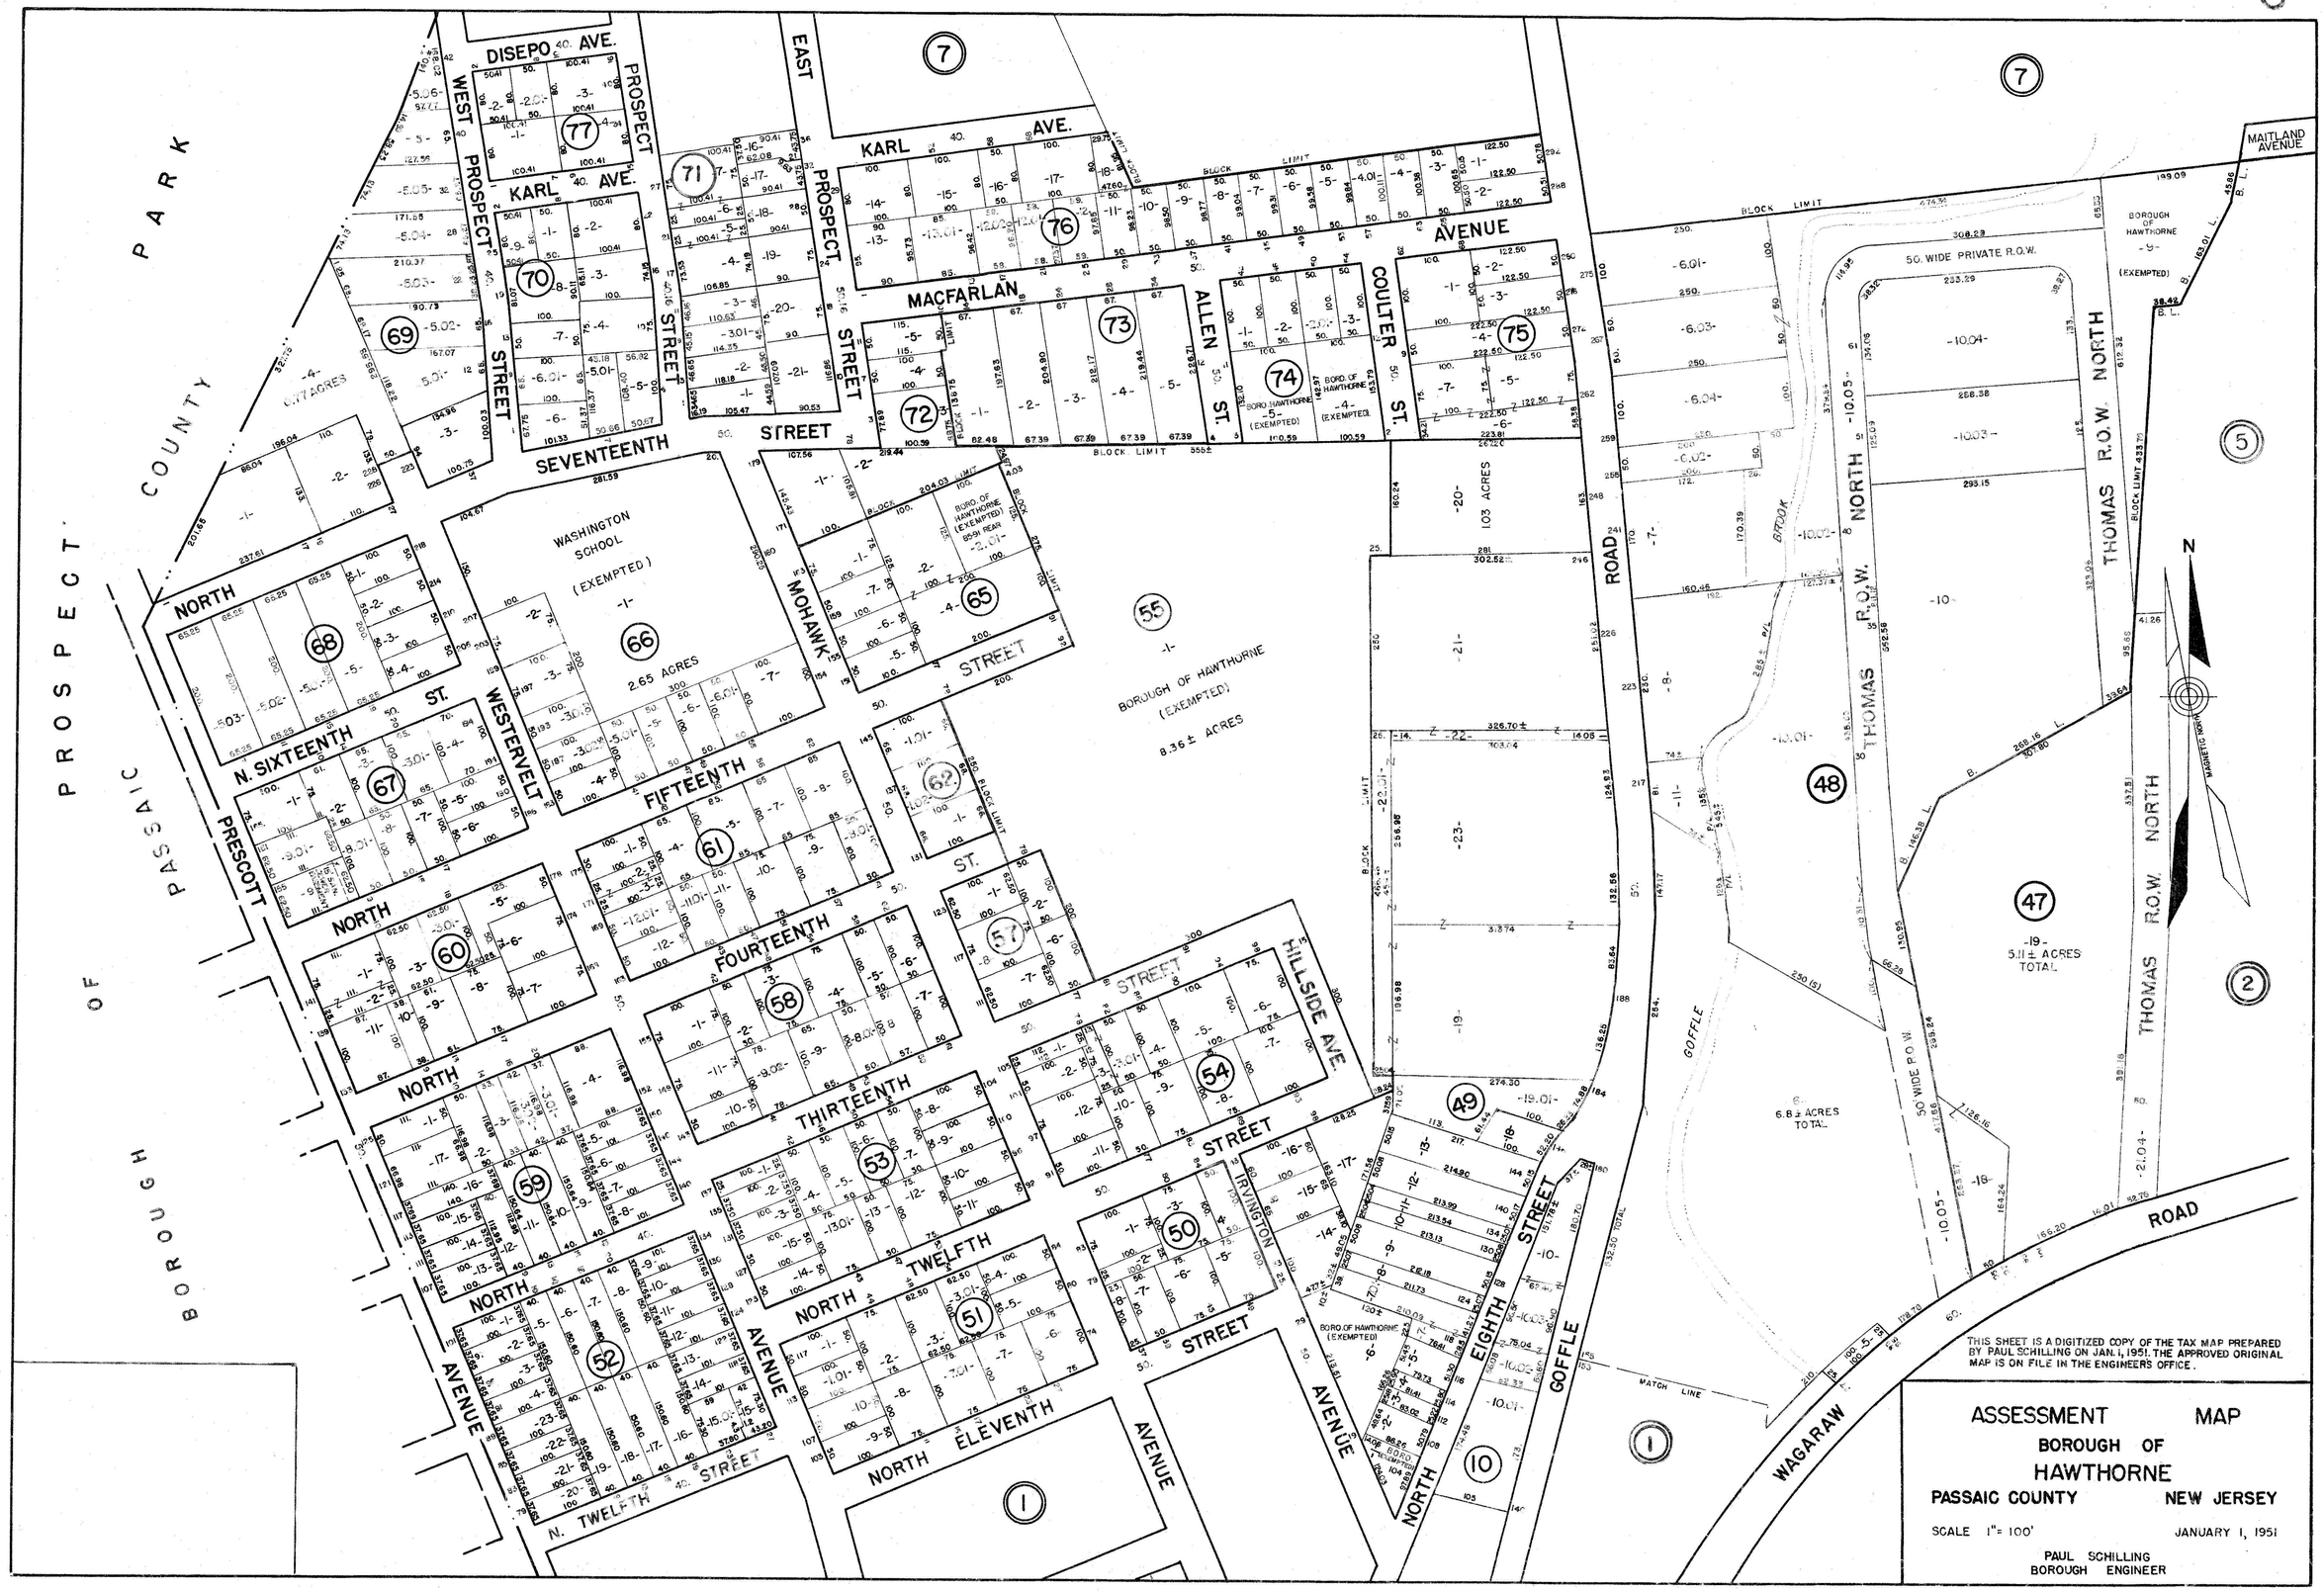
ASSESSMENT MAP
BOROUGH OF
HAWTHORNE
PASSAIC COUNTY NEW JERSEY
SCALE 1"= 100'
JANUARY 1, 1951
PAUL SCHILLING
BOROUGH ENGINEER
THIS SHEET IS A DIGITIZED COPY OF THE TAX MAP PREPARED BY PAUL SCHILLING ON JAN. 1, 1951. THE APPROVED ORIGINAL MAP IS ON FILE IN THE ENGINEERS OFFICE.
BOROUGH OF PASSAIC
PROSPECT PARK
COUNTY
DISEPO AVE.
KARL AVE.
WEST PROSPECT STREET
EAST PROSPECT STREET
MACFARLAN STREET
ALLEN ST.
COULTER ST.
AVENUE
SEVENTEENTH STREET
WASHINGTON SCHOOL (EXEMPTED)
2.65 ACRES
MOHAWK STREET
WESTERVELT
N. SIXTEENTH ST.
FIFTEENTH STREET
FOURTEENTH STREET
THIRTEENTH STREET
TWELFTH STREET
NORTH ELEVENTH AVENUE
N. TWELFTH STREET
PRESCOTT AVENUE
HILLSIDE AVE.
IRVINGTON STREET
EIGHTH STREET
GOFFLE ROAD
BOROUGH OF HAWTHORNE (EXEMPTED)
8.36 ± ACRES
103 ACRES
5.11 ± ACRES TOTAL
6.8 ± ACRES TOTAL
50' WIDE PRIVATE R.O.W.
THOMAS R.O.W. NORTH
MAITLAND AVENUE
WAGARAW ROAD
MATCH LINE
BLOCK LIMIT
N